Epoxy Flooring

Puzzle Piece
Workout Flooring

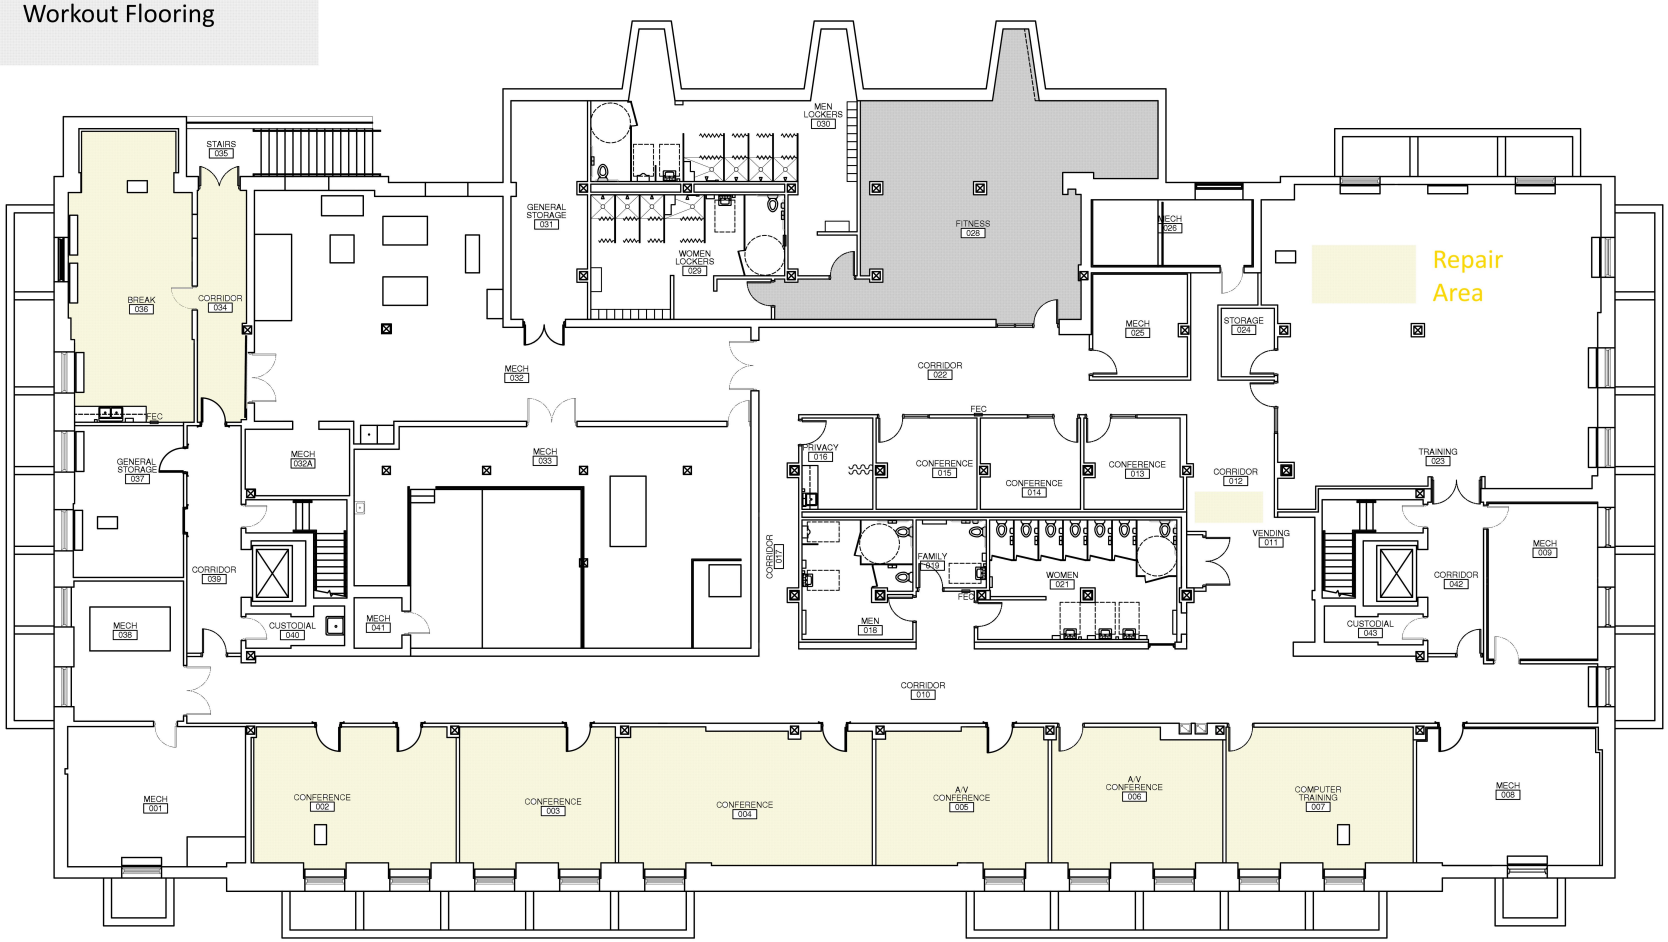

Attachment F - Fitness Flooring City Hall Lower Level Rebuild (#PUR1216-131)

NO.	REVISION	DATE

DRAWN BY: SKD
APPROVED BY: AMV3
DATE: 06/10/2011

AMENT, INC.
Engineering, Architecture, Surveying
Cedar Rapids – Waterloo, Iowa & Moline – Mount Prospect, Illinois

BASEMENT FLOOR PLAN
CITY HALL 101 1ST STREET SE
CEDAR RAPIDS, IA

SHEET NO. A1.00
OF
FILE NAME G02510.50