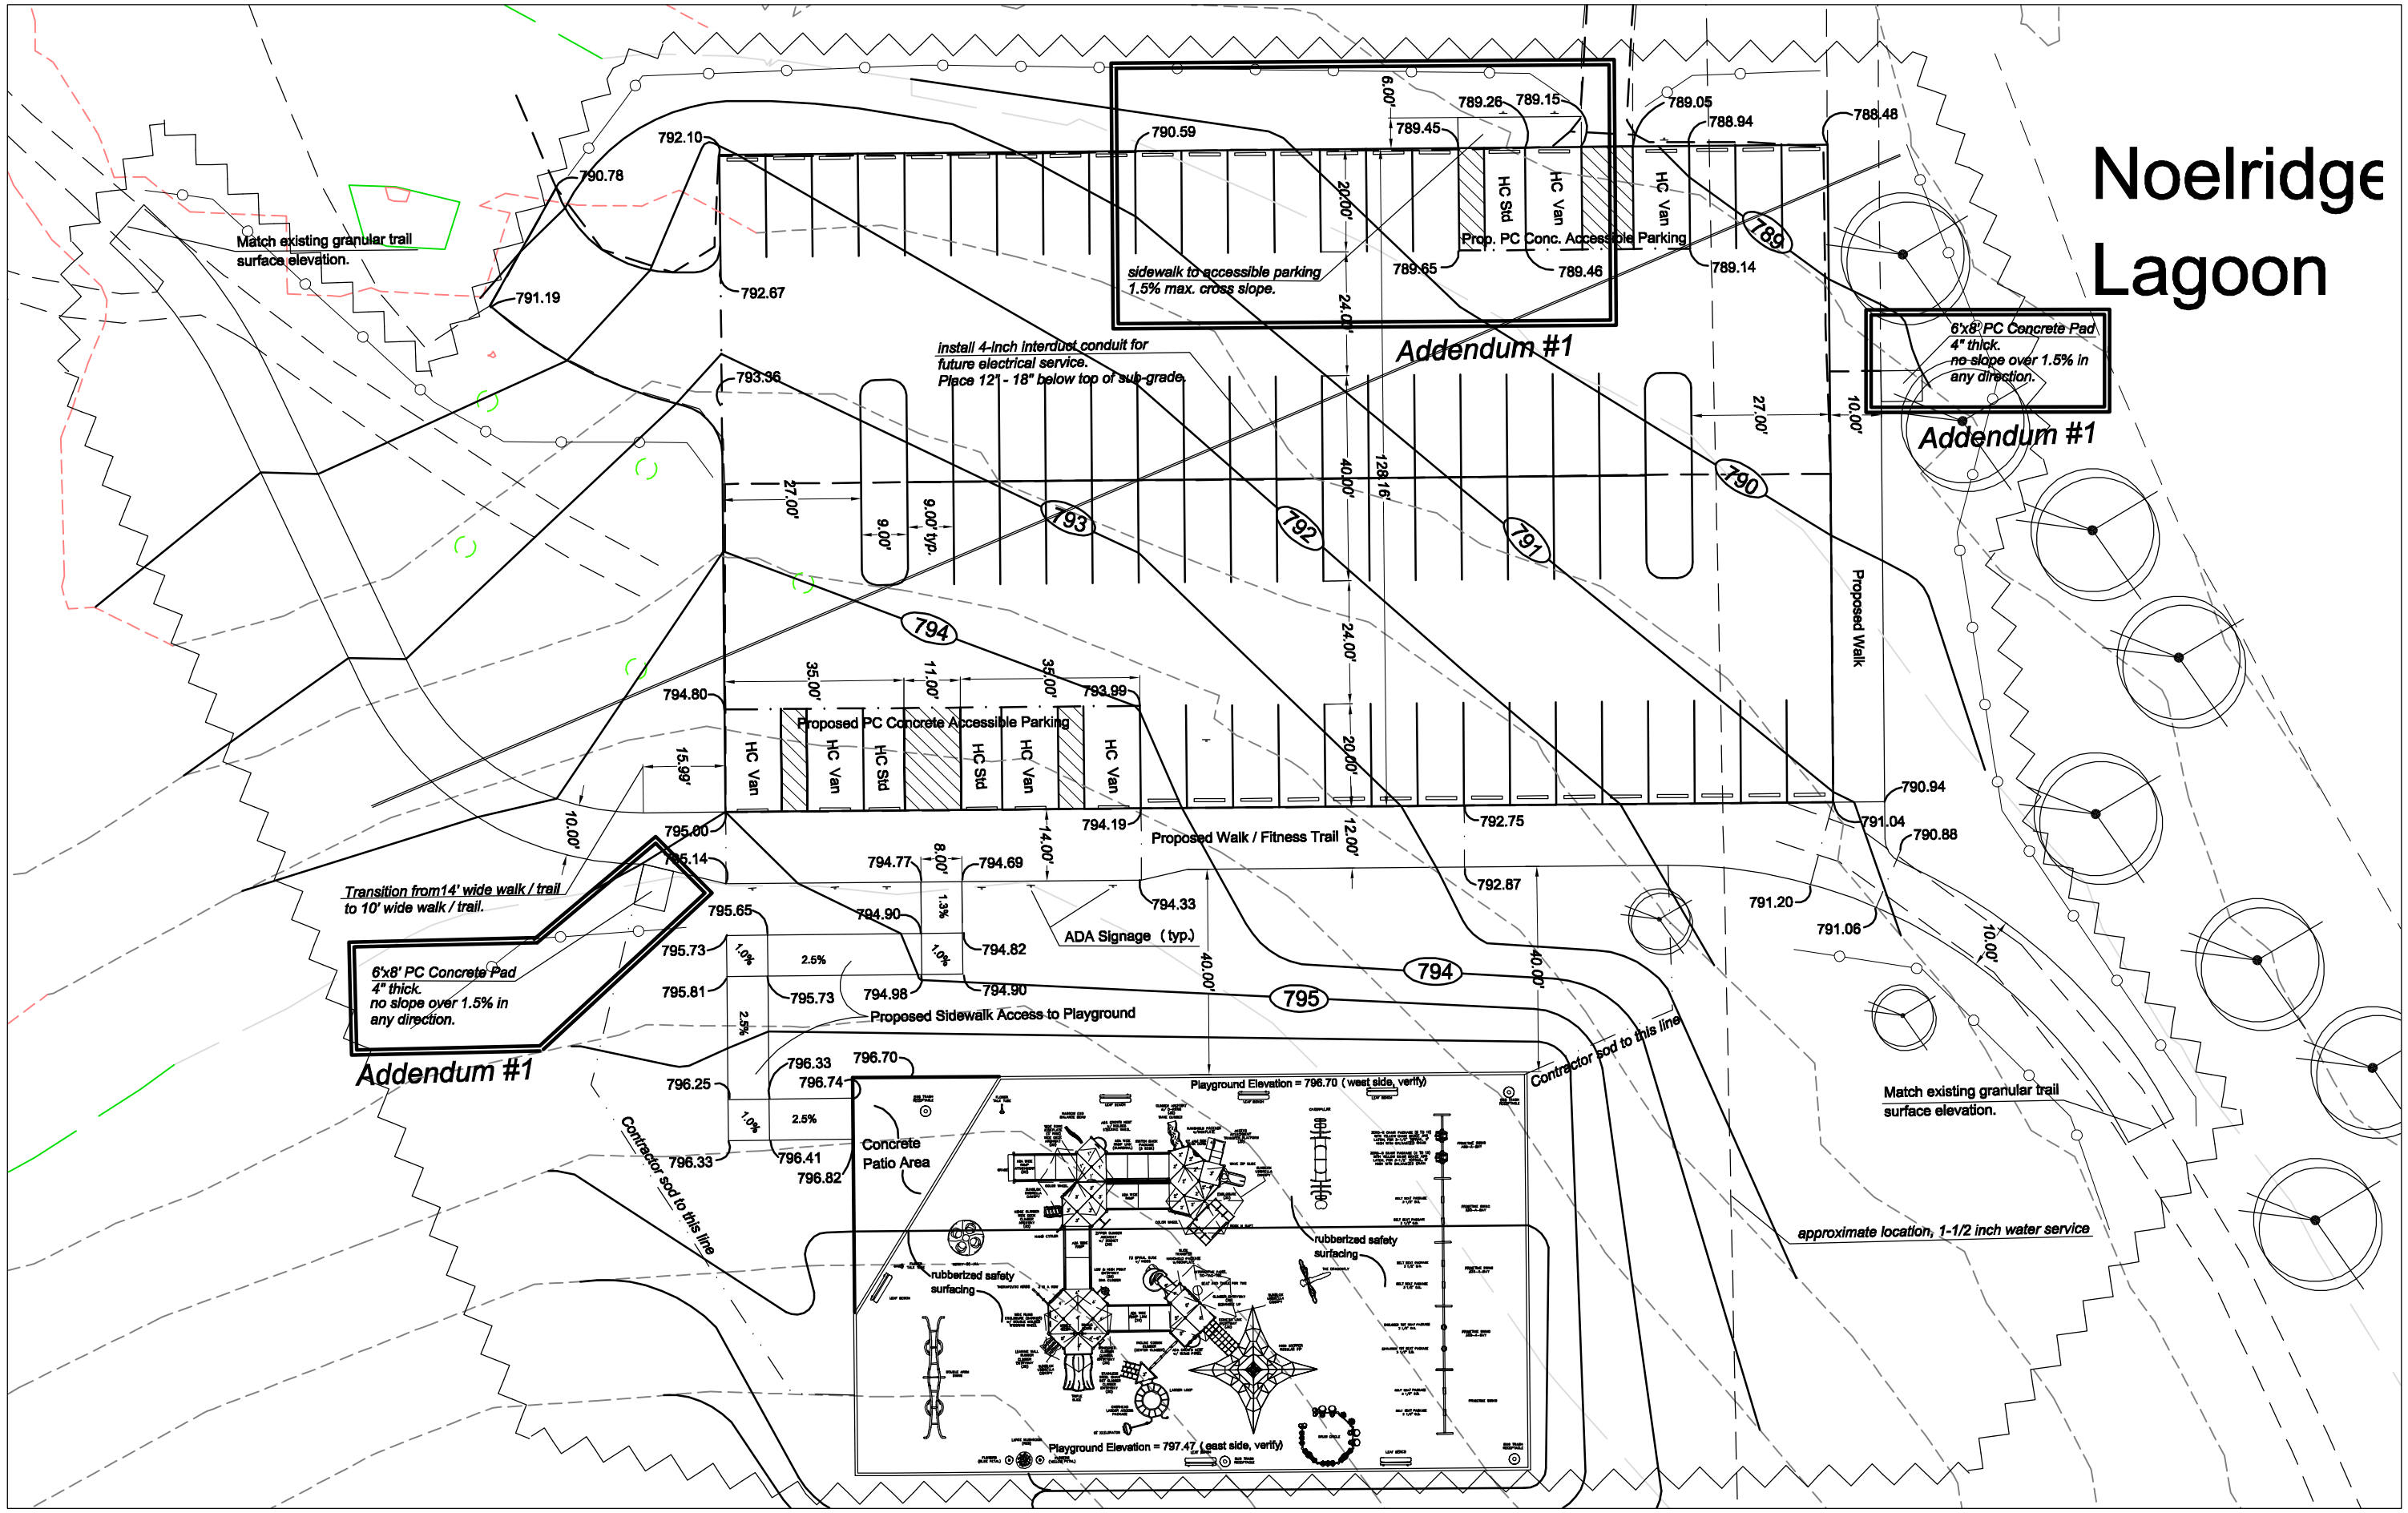

FILE NAME: extra topo.dwg	DRAWN BY: SJK APPROVED BY: SJK	NO.	REVISION DESCRIPTION	APPROVED	DATE	CEDAR RAPIDS City Of Five Seasons	Noelridge Park Parking Expansion Lagoon/Playground Area FILE NO: 307405	Proposed Construction	SHEET NO. 3 OF 3

You created this PDF from an application that is not licensed to print to novaPDF printer (http://www.novapdf.com)