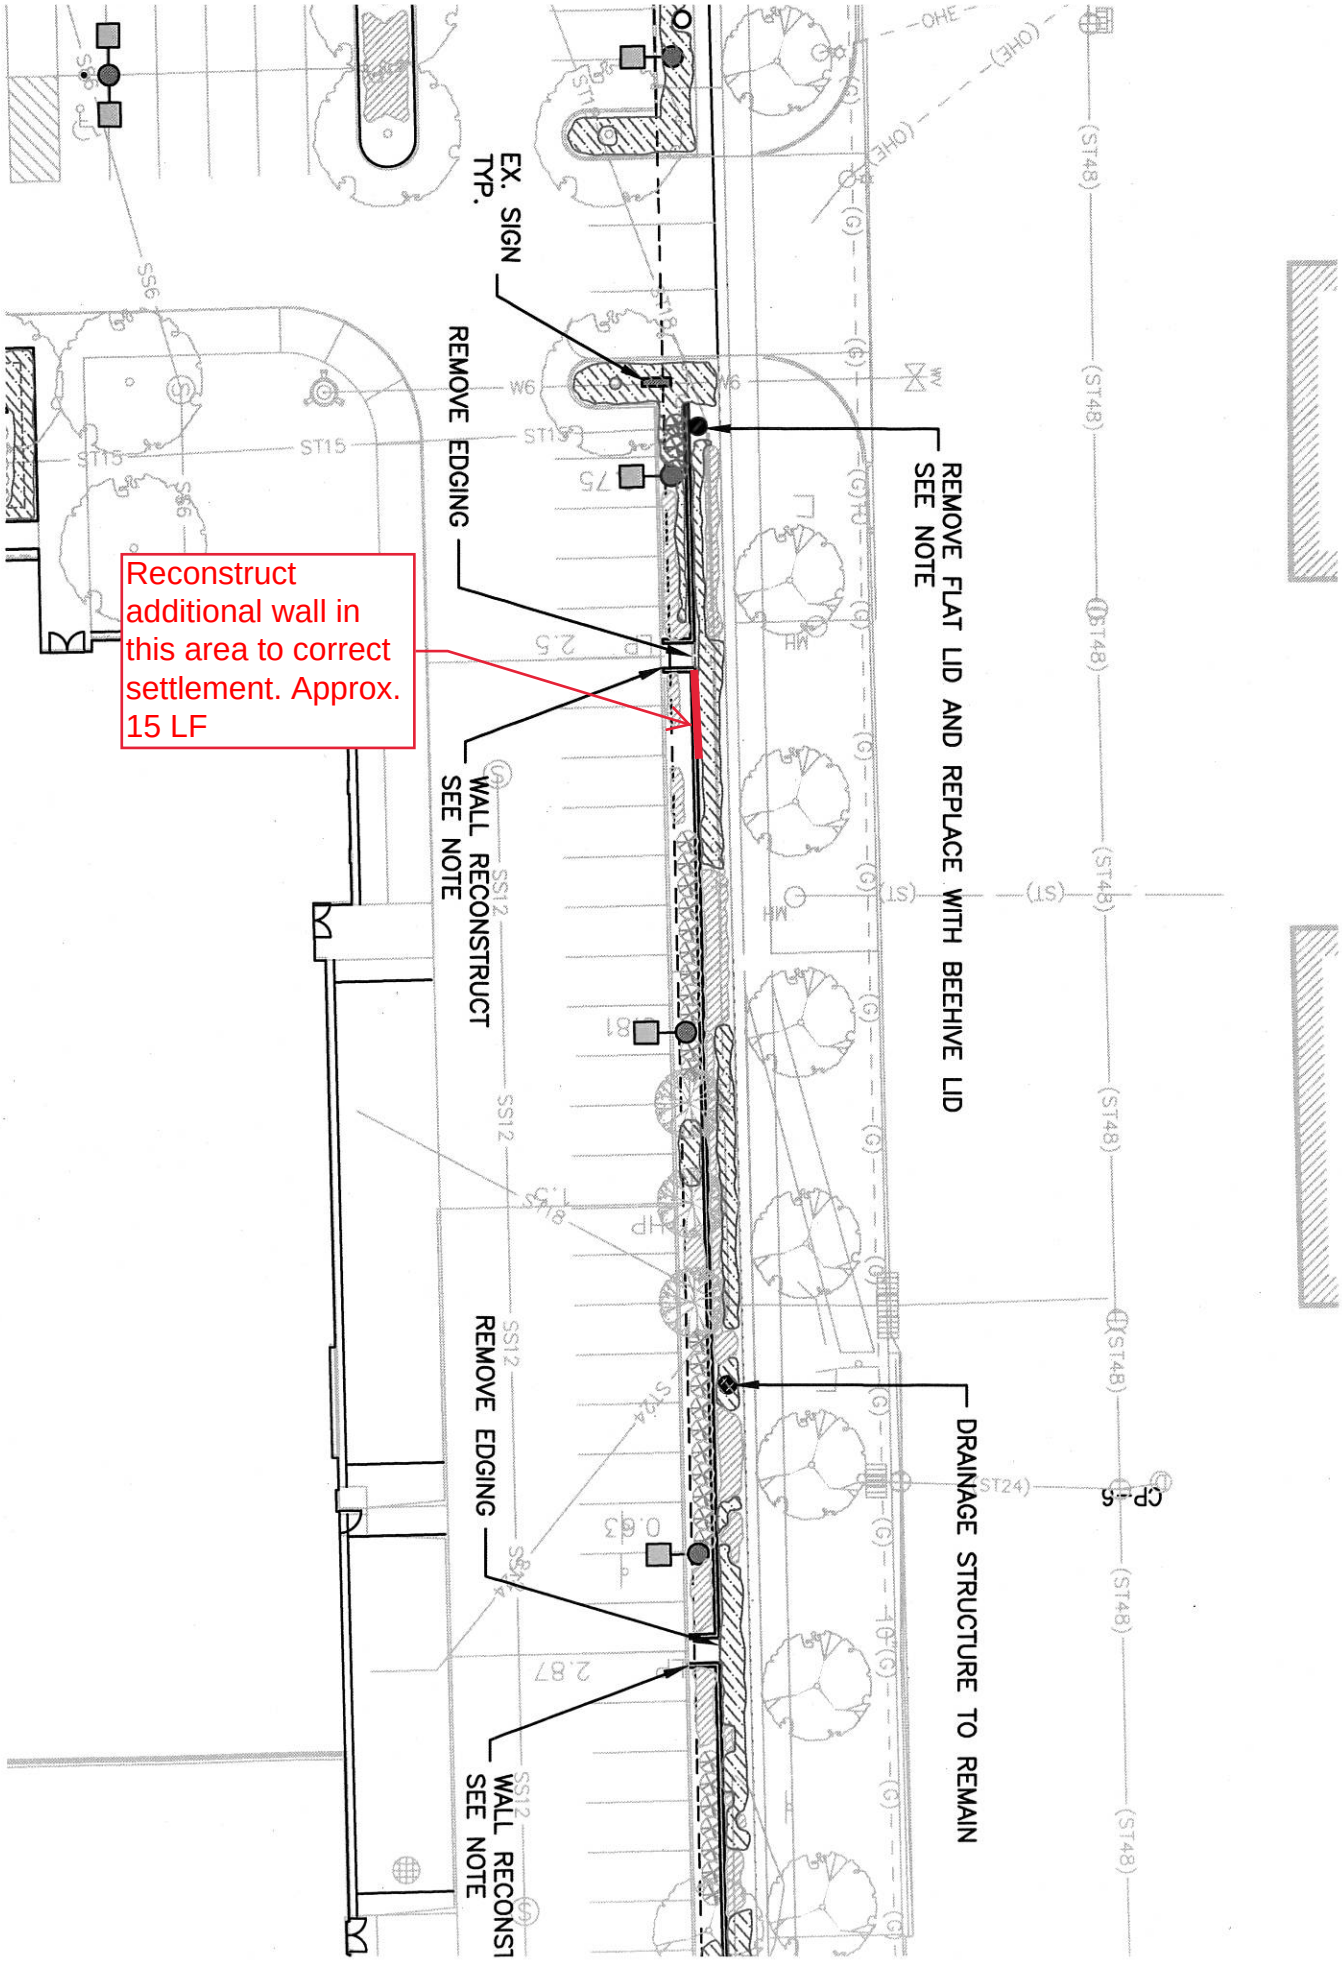ADDENDUM 1 - EXHIBIT A
CSC Bio Swale Landscaping Design, CIP 085131.02; PUR0218-127
February 23, 2018