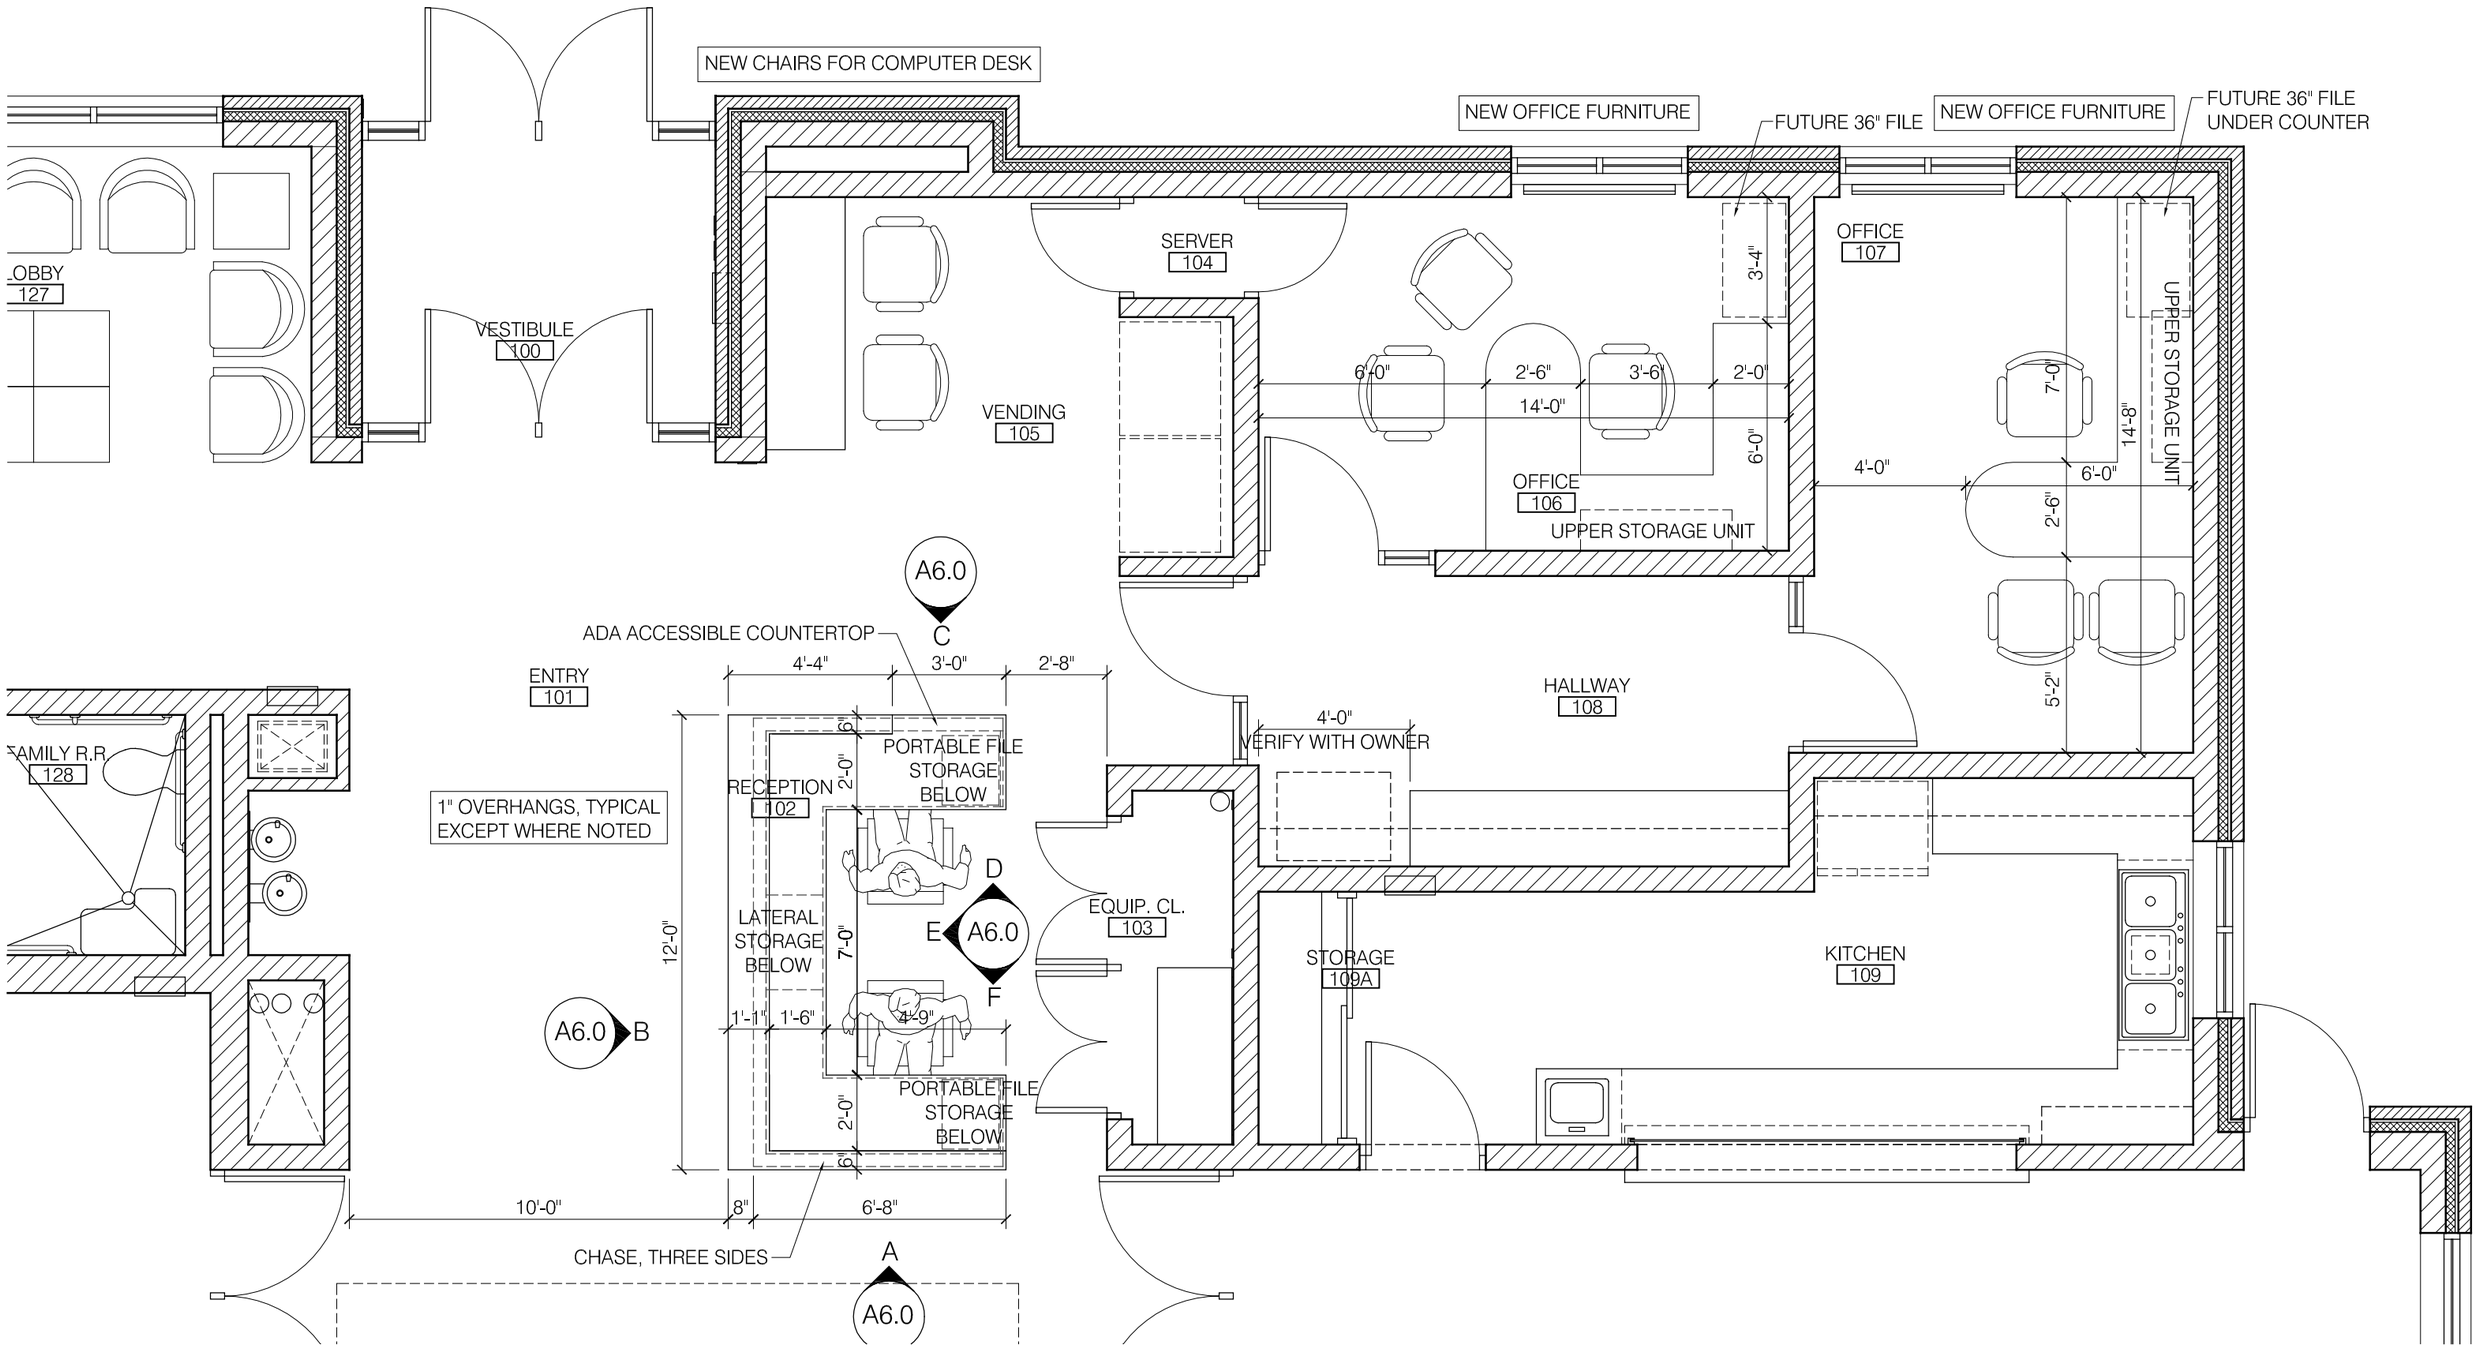


# 1 FURNITURE LAYOUT - ENTRANCE AND OFFICES

SCALE: 1/4" = 1'-0"

3.16.15

CEDAR RAPIDS
City of Five Seasons

NOVAK DESIGN GROUP