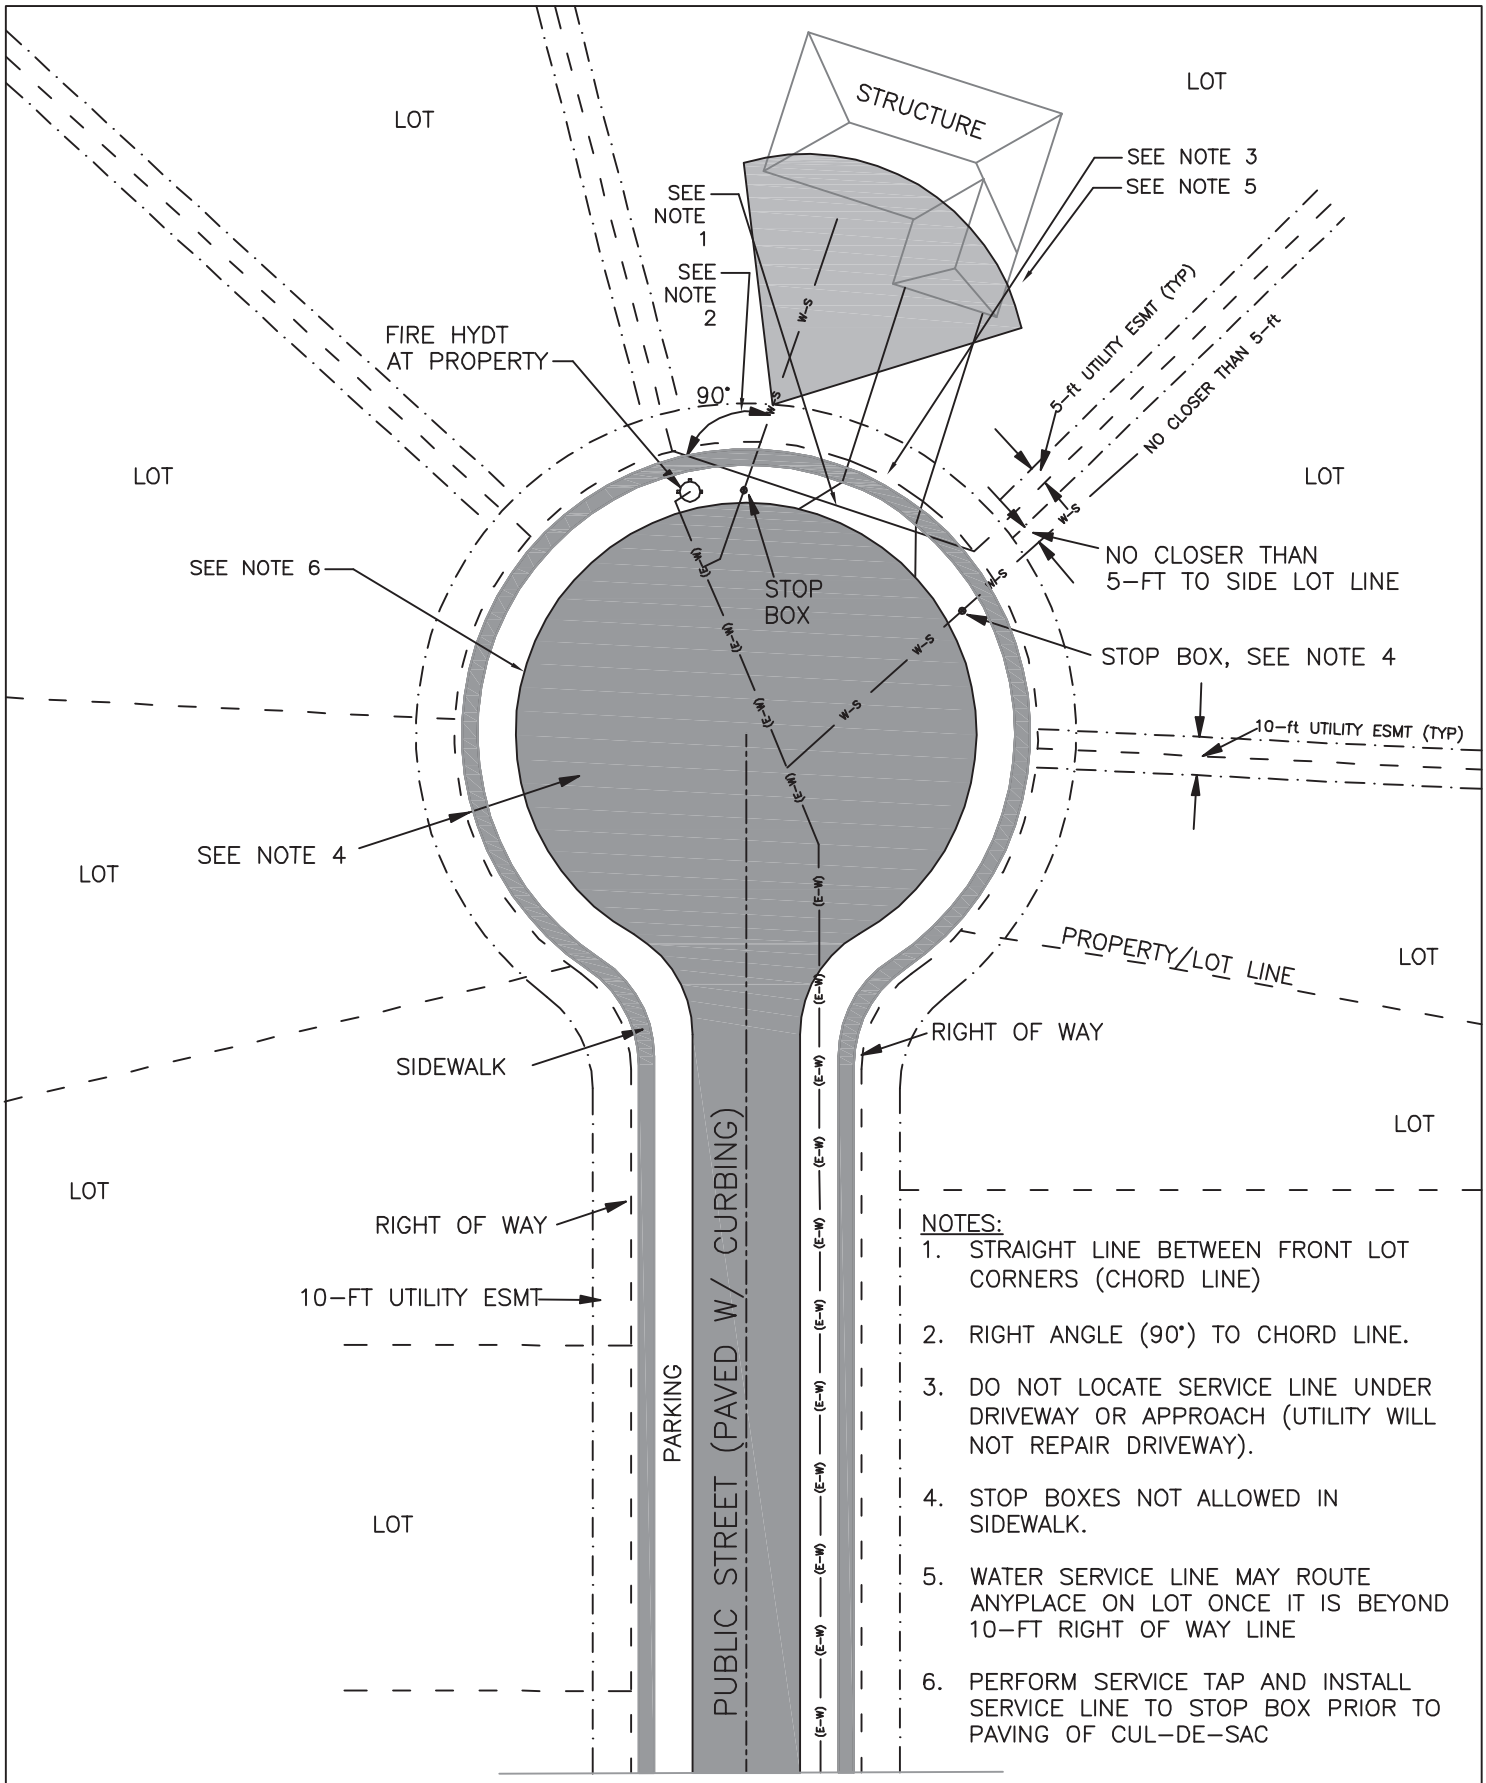

NOTES:

1. STRAIGHT LINE BETWEEN FRONT LOT CORNERS (CHORD LINE)
2. RIGHT ANGLE (90°) TO CHORD LINE.
3. DO NOT LOCATE SERVICE LINE UNDER DRIVEWAY OR APPROACH (UTILITY WILL NOT REPAIR DRIVEWAY).
4. STOP BOXES NOT ALLOWED IN SIDEWALK.
5. WATER SERVICE LINE MAY ROUTE ANYPLACE ON LOT ONCE IT IS BEYOND 10-FT RIGHT OF WAY LINE
6. PERFORM SERVICE TAP AND INSTALL SERVICE LINE TO STOP BOX PRIOR TO PAVING OF CUL-DE-SAC

FILE NO.: 2500-082	CEDAR RAPIDS METROPOLITAN AREA STANDARD DETAILS FOR PUBLIC IMPROVEMENTS	
APPROVAL DATE: SEPT 09		
REVISION NO.: 1	WATER SERVICE IN CUL-DE SAC	NO. 2500-082
REVISION DATE: JULY 2010		