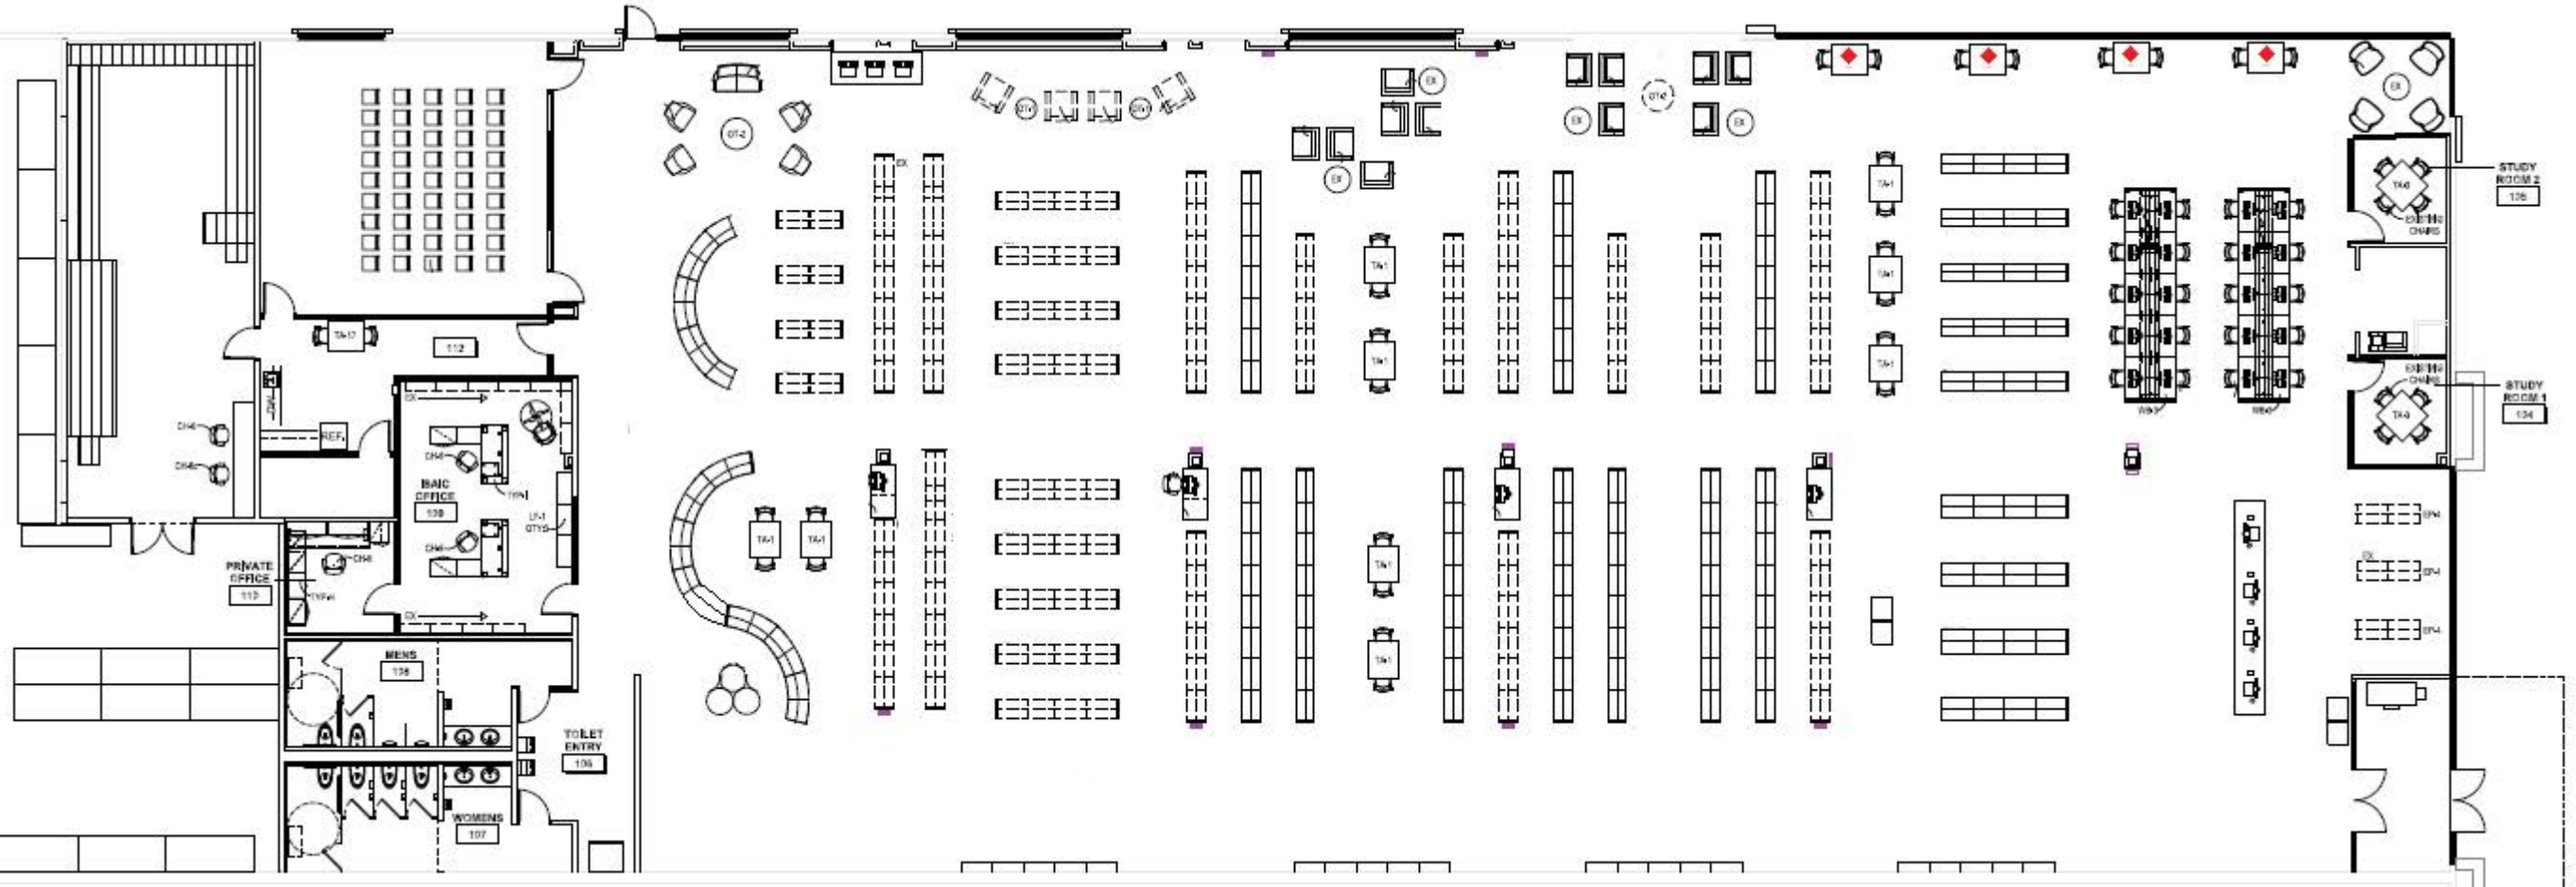
112
BAIC OFFICE
110
PRIVATE OFFICE
113
MENS
108
WOMENS
107
TOILET ENTRY
109
STUDY ROOM 2
135
STUDY ROOM 1
134