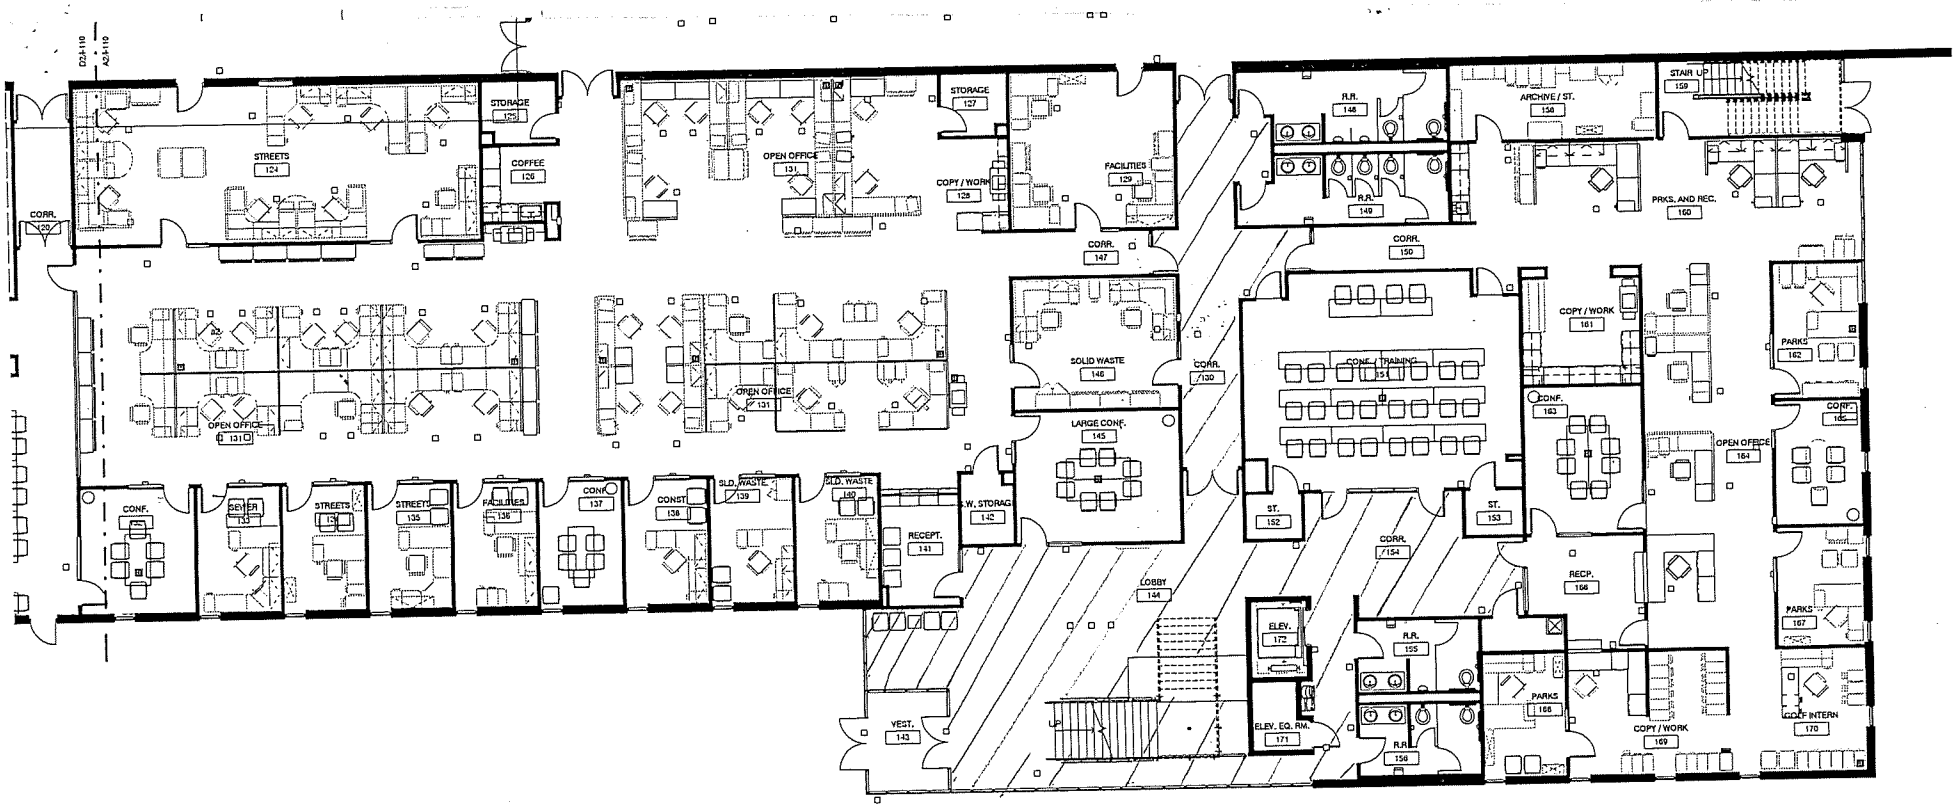

A2 FURNITURE PLAN - LEVEL 1 - OFFICE - EAST
1/8" = 1'-0"