STRAIGHT RUN RAMP FOR THE DISABLED

1. RAMPS SHALL HAVE NON-SLIP SURFACES SUCH AS BROOM FINISH OR CARBORUNDUM GRIT

2. HANDRAILS SHALL EXTEND 12" BEYOND TOP + BOTTOM OF RAMP.

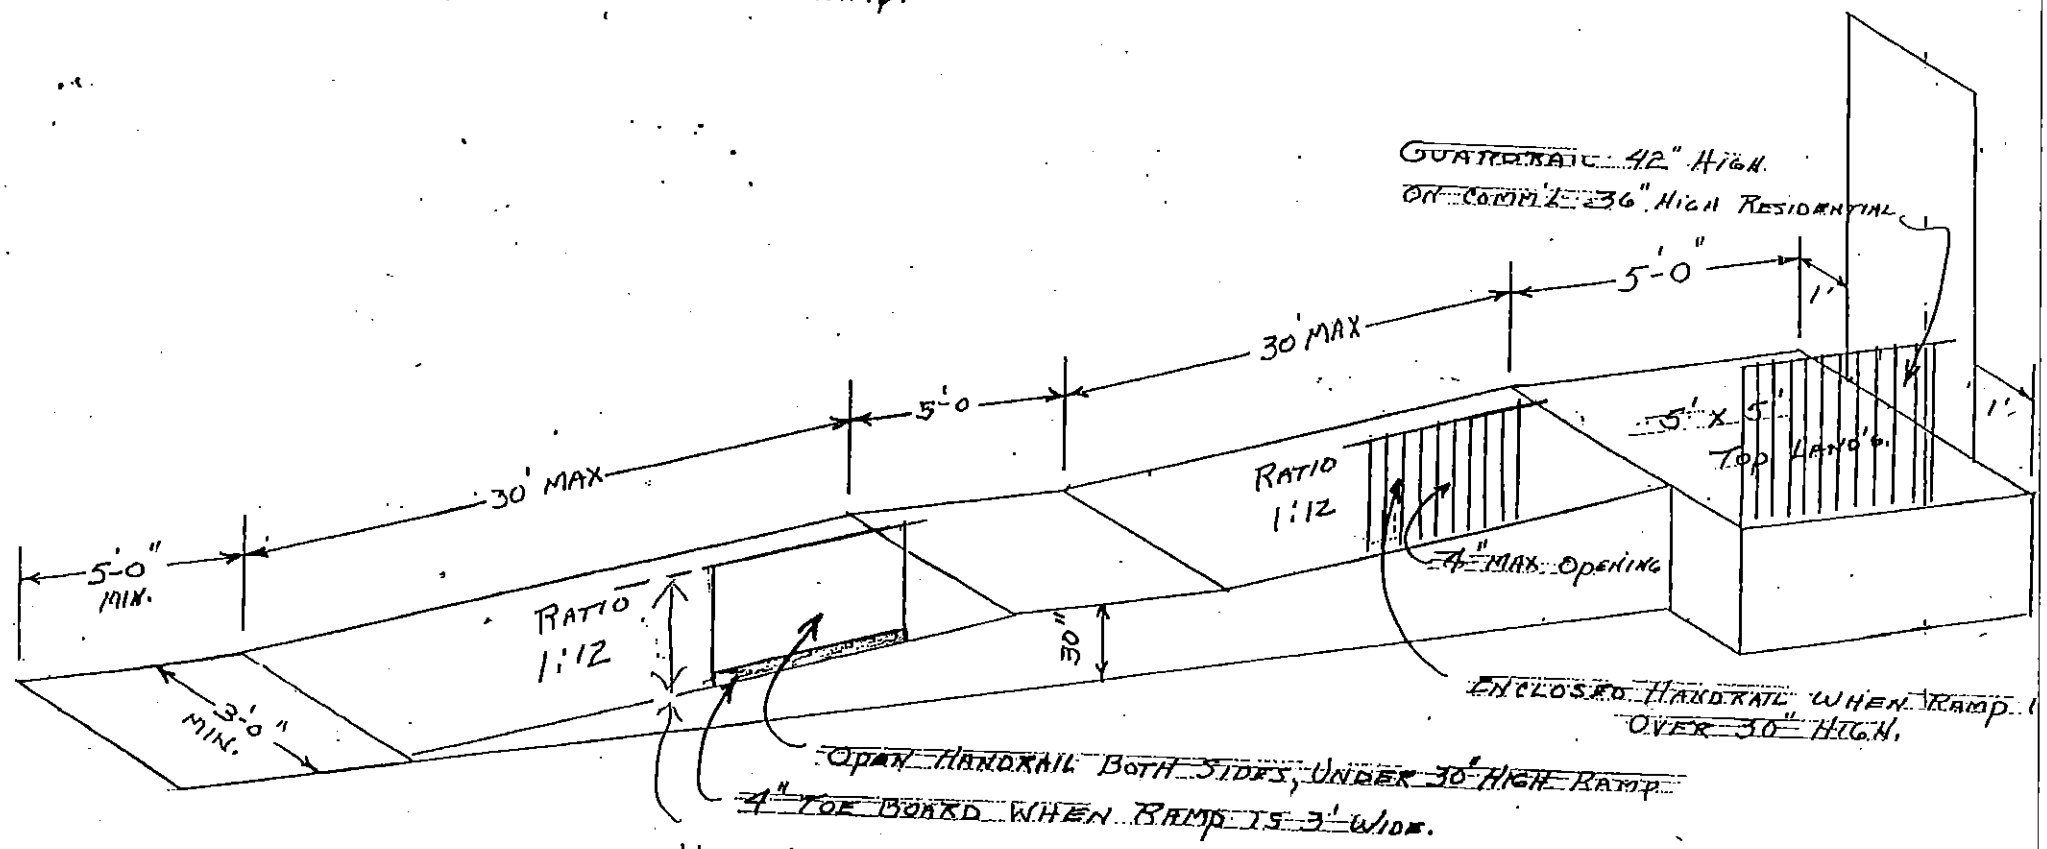

Handrail Height - 34" to 38" High

11x4.1(f) (CONT'D) RAMPS SHALL HAVE LEVEL PLATFORMS WHEREVER THEY TURN TO ALLOW TURNING & STOPPING SPACE FOR WHEELCHAIRS

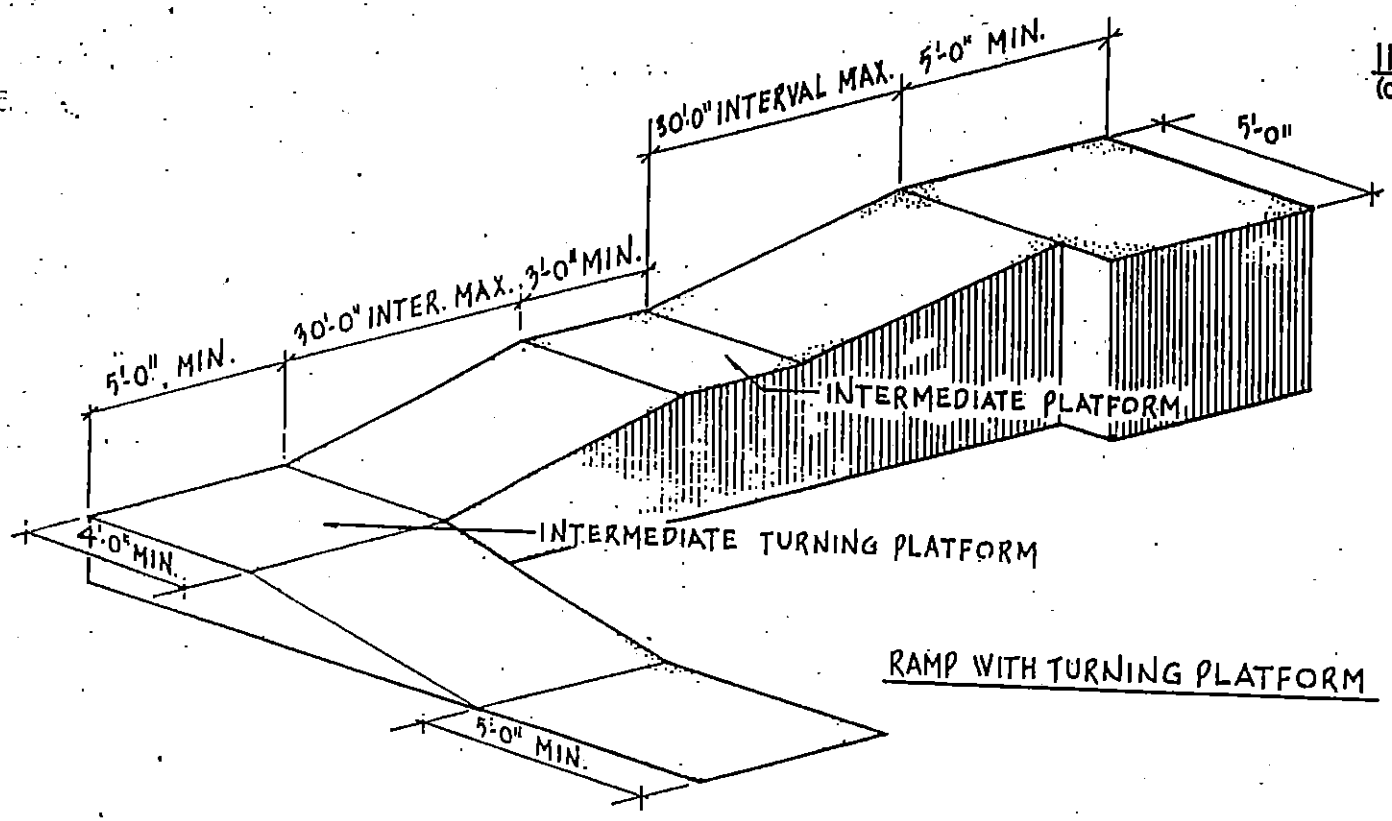

RAMP WITH TURNING PLATFORM

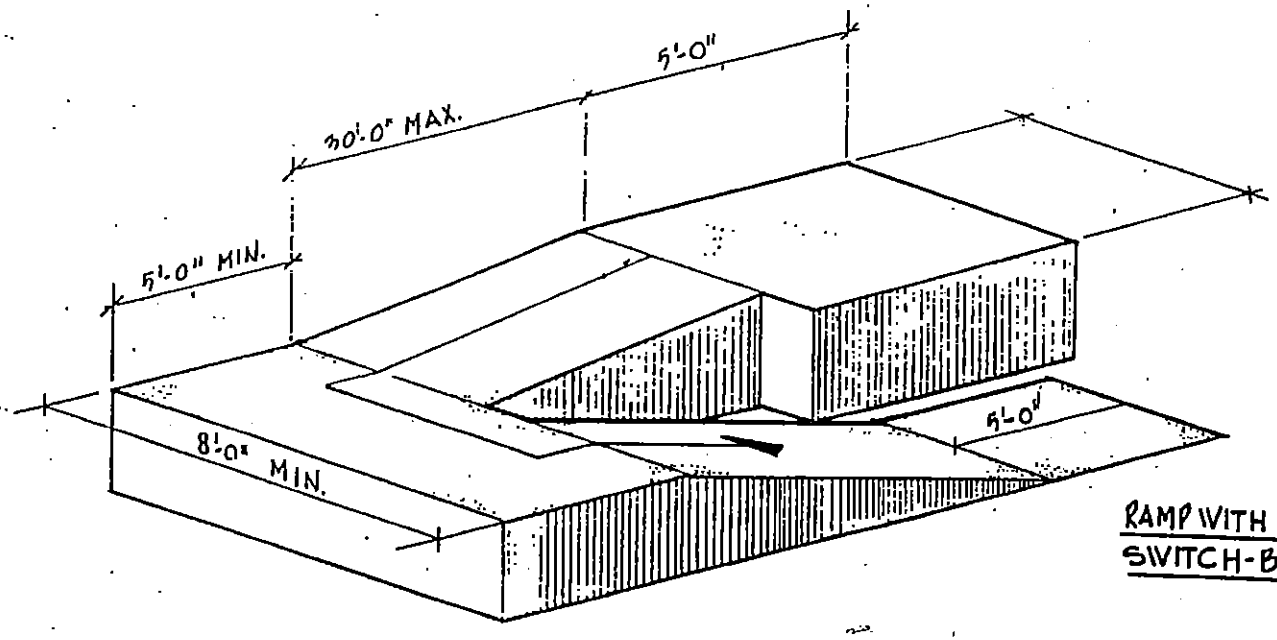

RAMP WITH INTERMEDIATE SWITCH-BACK PLATFORM