HEREBY CERTIFY THAT THIS LAND SURVEYING DOCUMENT WAS
REPARED AND THE RELATED SURVEY WORK WAS PERFORMED
Y ME OR UNDER MY DIRECT PERSONAL SUPERVISION AND THAT
AM A DULY LICENSED LAND SURVEYOR UNDER THE LAWS OF
HE STATE OF IOWA

IGNATURE: _____ DATE: _____
EO P. BONIFAZI
ICENSE NO. 13480
HEETS COVERED BY THIS SEAL: 1-OF-1

IY LICENSE RENEWAL DATE IS DECEMBER 31, 2013

FINAL PLAT
AYERS FIRST ADDITION
TO
CEDAR RAPIDS, IOWA

DRAFT
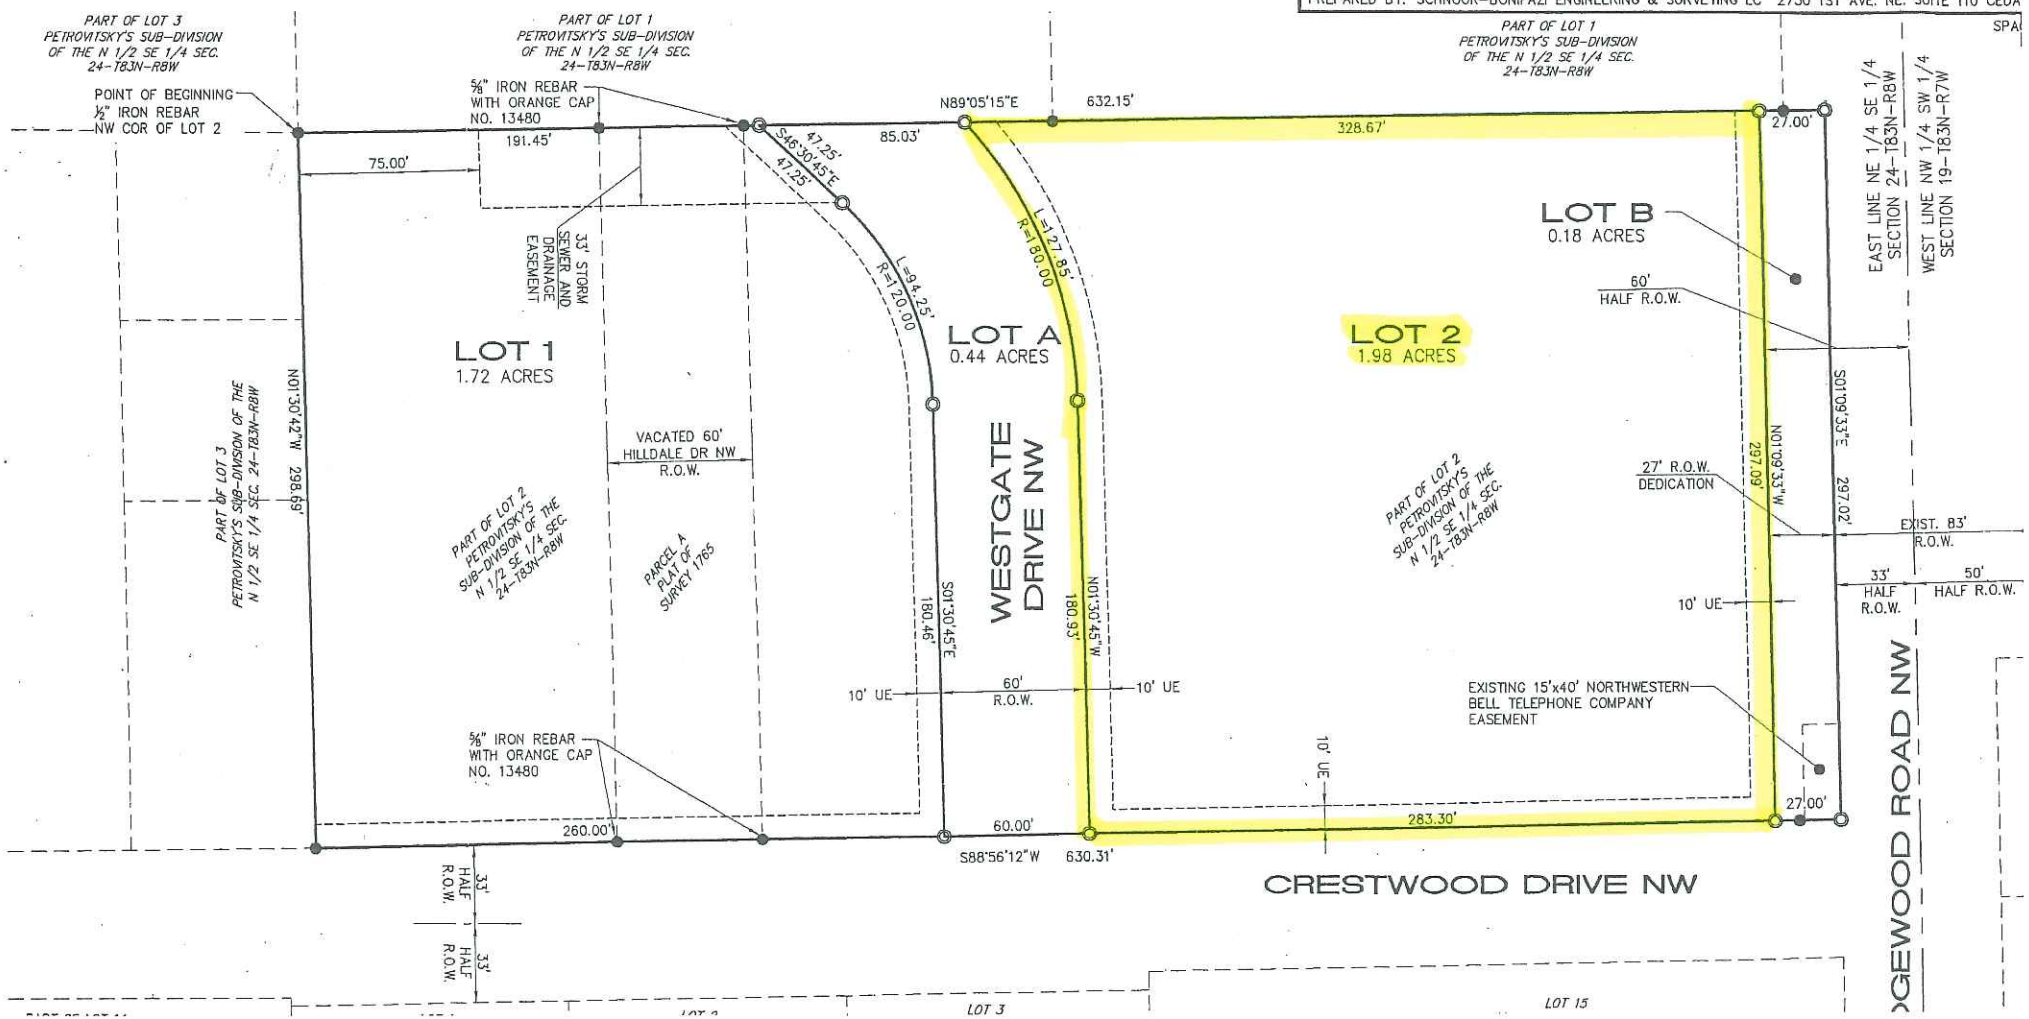
PREPARED BY: SCHNOOR-BONIFAZI ENGINEERING & SURVEYING LC 2750 1ST AVE. NE. SUITE 110 CEDA SPA